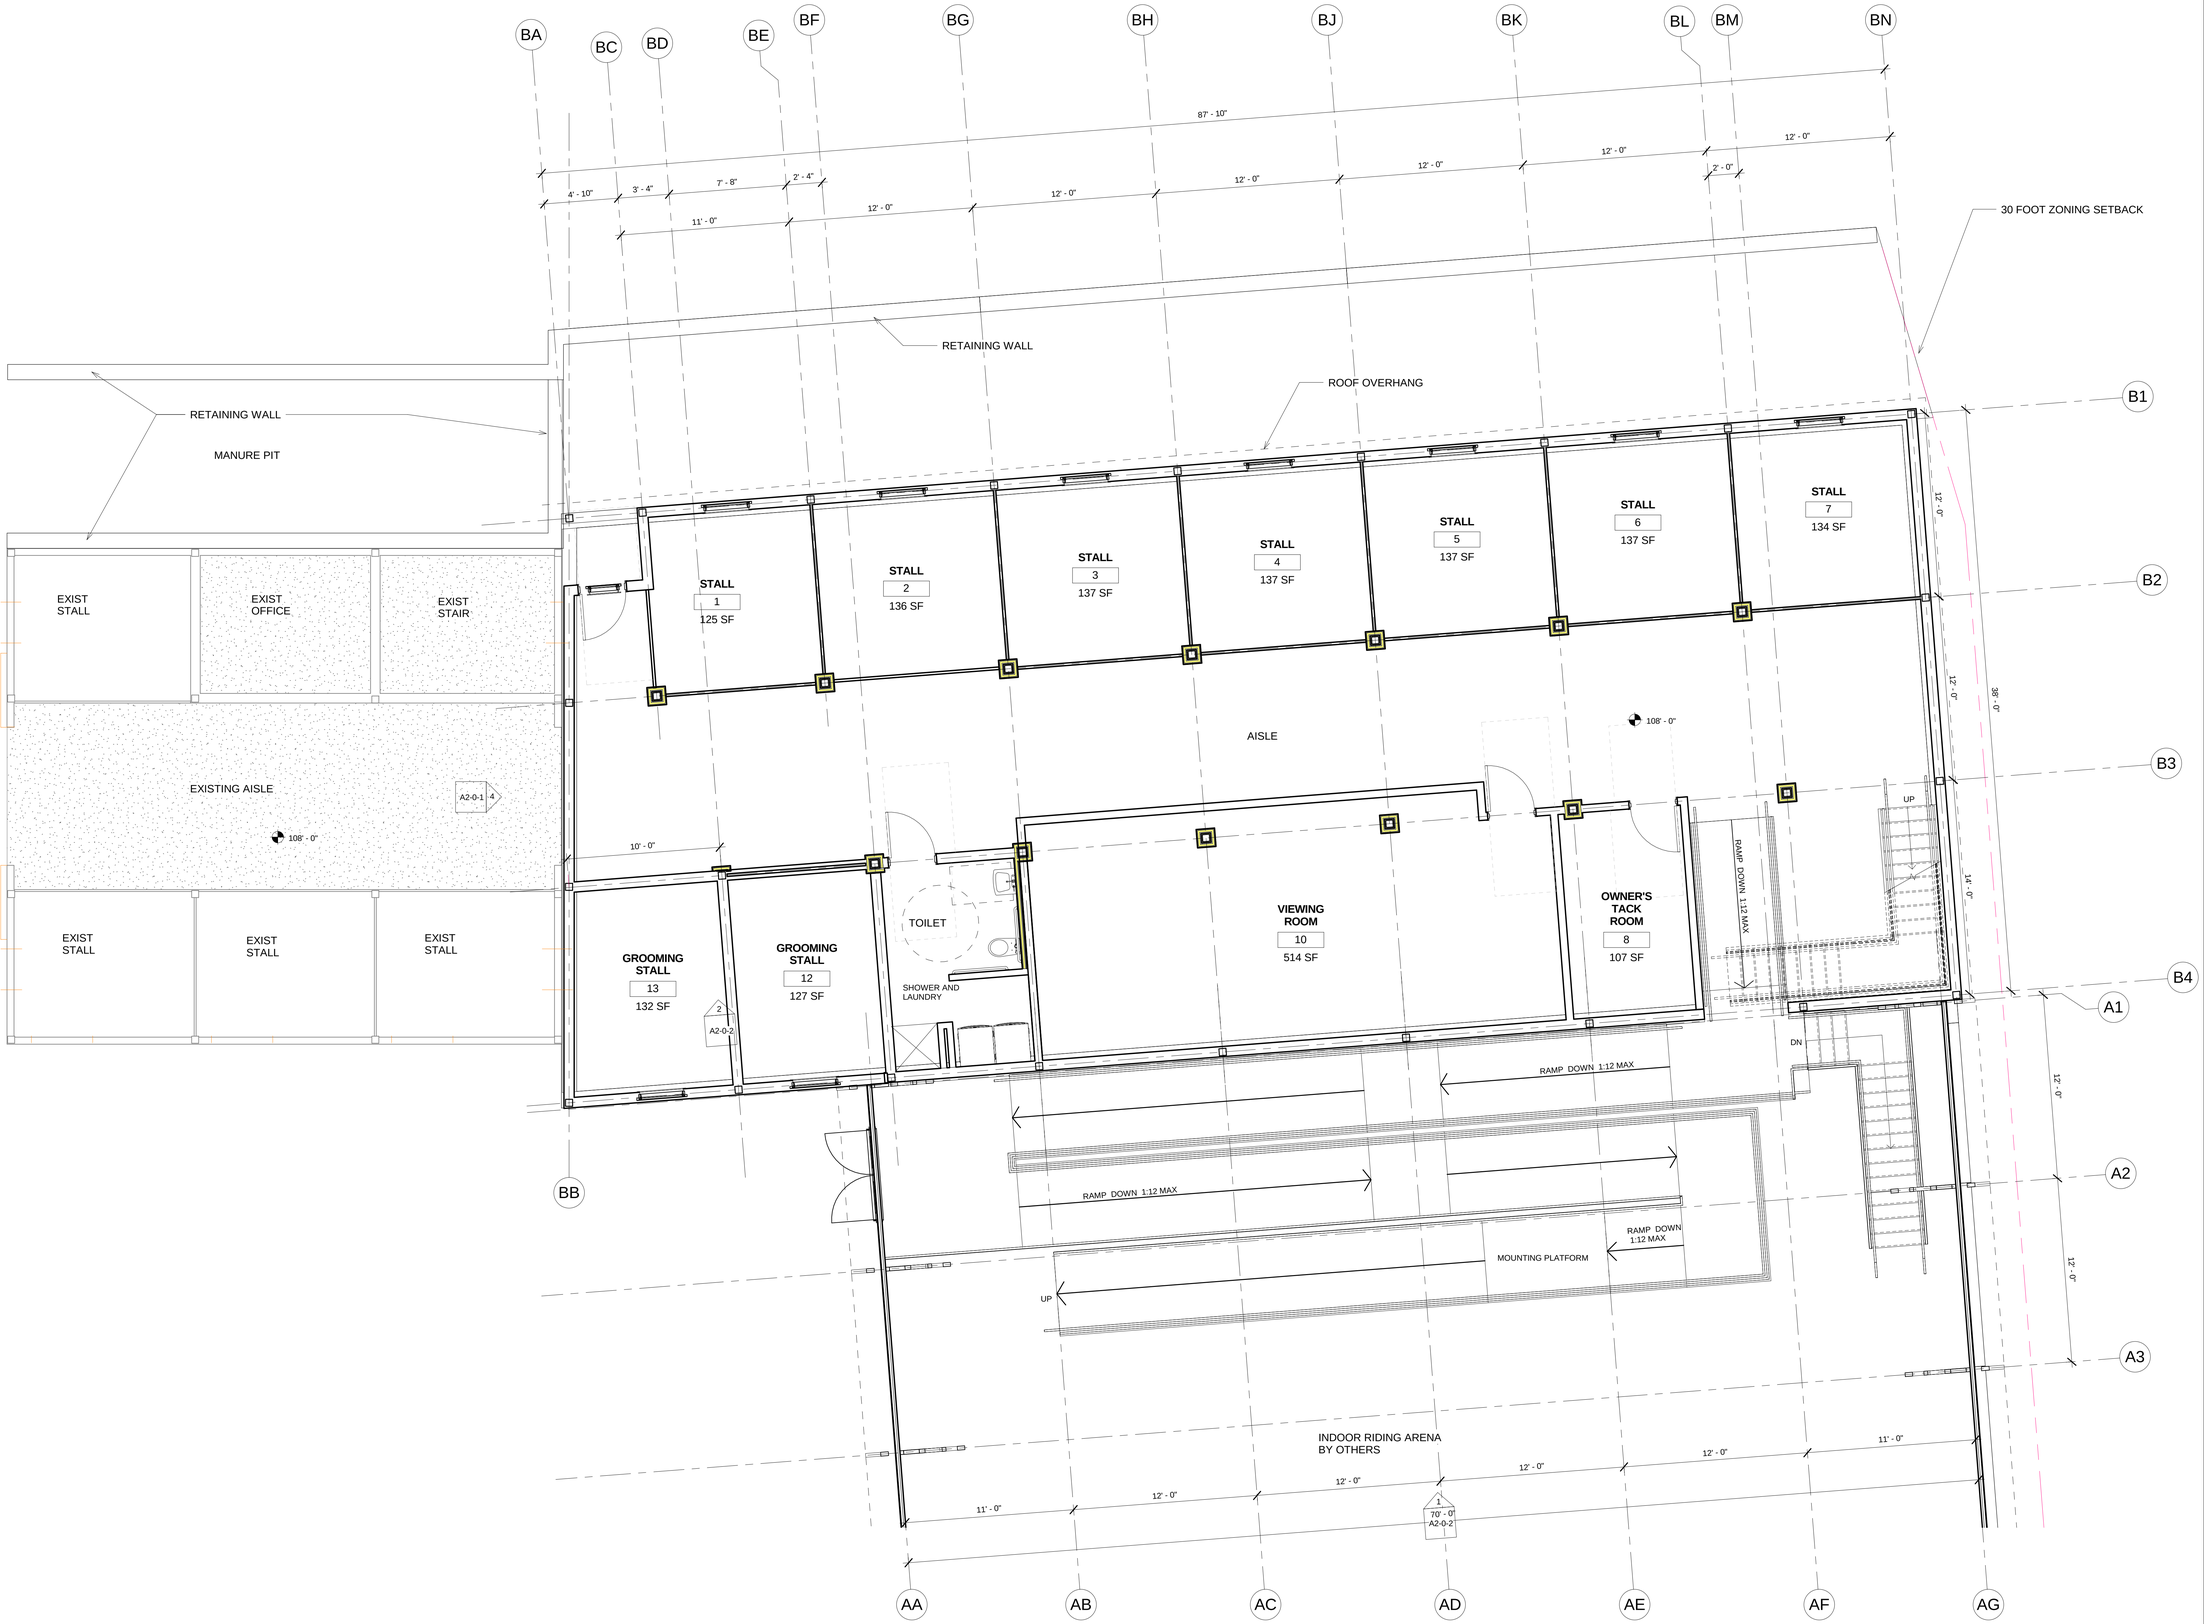

1 BARN LEVEL 1 - ENLARGED
1/4" = 1'-0"

JAMES T. GUARINO CONSULTING

James T. Guarino, AIA , NCARB - Architect

- Architecture
- Building Information Modeling

60 North Main Street
Sherborn, Massachusetts 01770-1513

Tel: 617-699-0991 email: jtguarino@gmail.com
www.jamestguarino.com

WILDSTAR FARM EQUESTRIAN FACILITY

SHERRORN MASSACHUSETTS

Wildstar Farm

Polly Kornblith and Michael Newman
16 Nason Hill Lane
Sherborn, Massachusetts, 01770

© COPYRIGHT 2017 JAMES T. GUARINO CONSULTING.

Design Development Progress Print

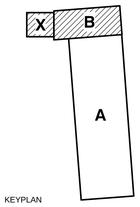

KEYPLAN

N TRUE NORTH

PROJECT NORTH

BARN LEVEL 1 - ENLARGED PLAN

Scale: 1/4" = 1'-0"
Job No.: 17001.00
Drawn By: JTG
Date: 02/12/17

A1-0-2