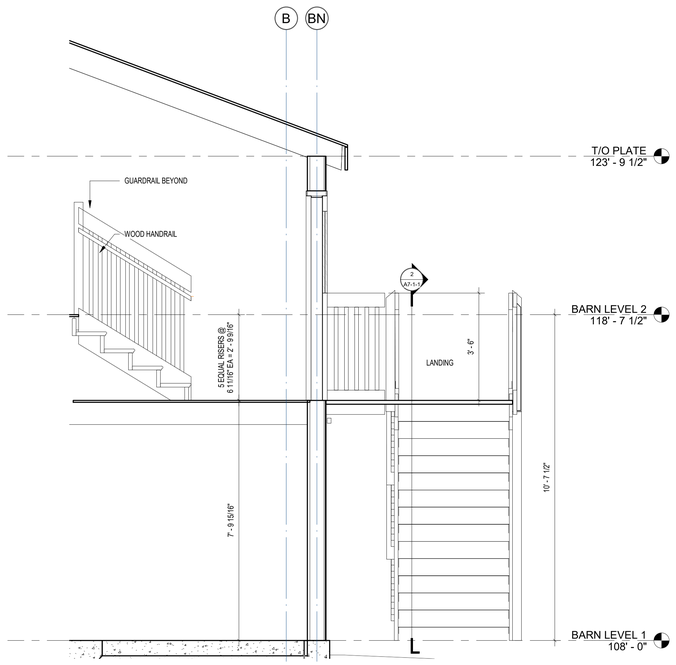

4 SECTION 1 AT APARTMENT STAIR
1/2" = 1'-0"

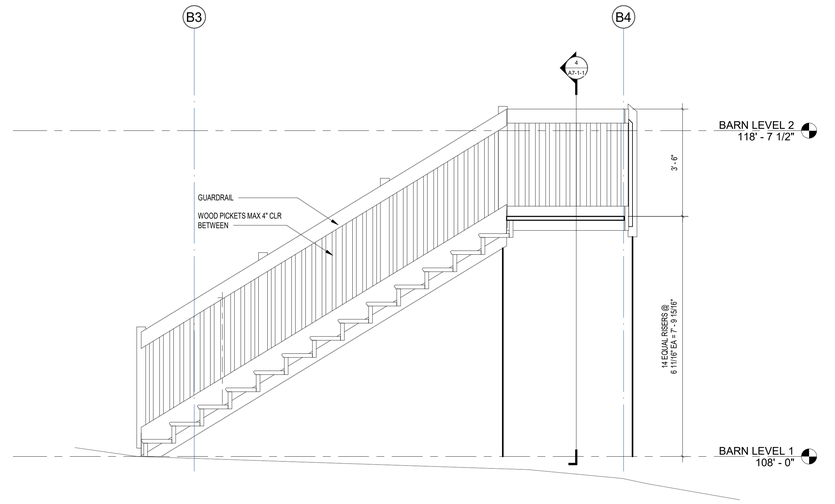

2 SECTION 2 AT APARTMENT STAIR
1/2" = 1'-0"

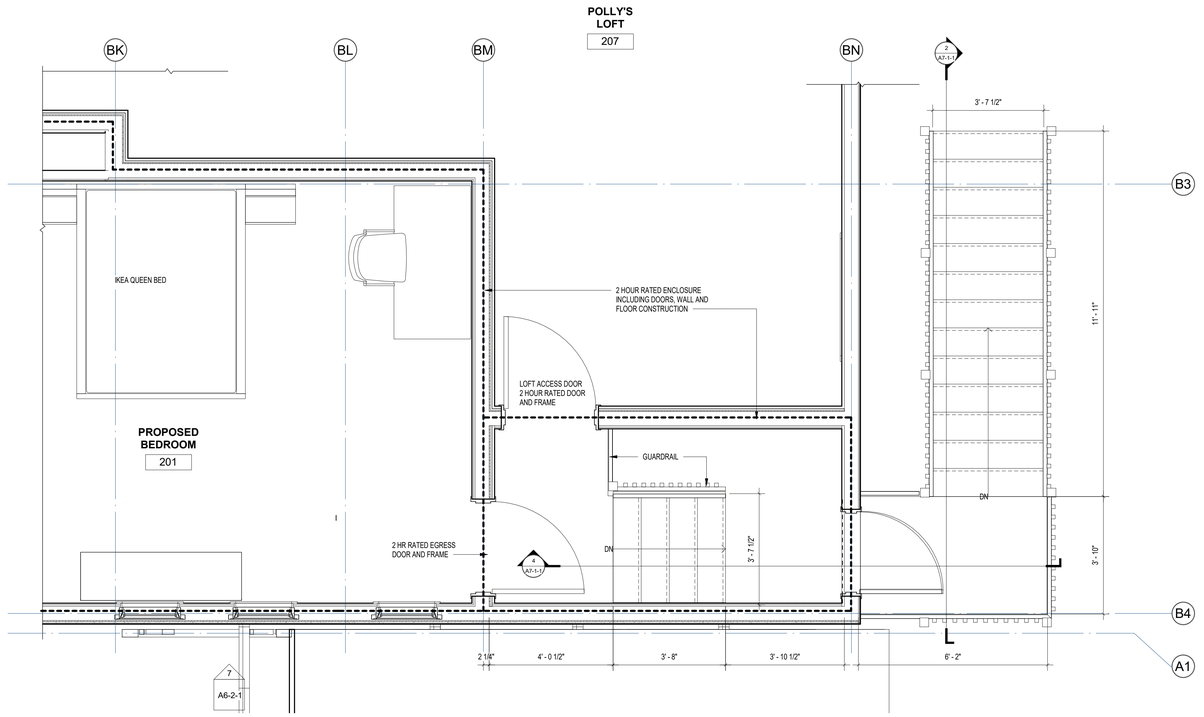

3 ENLARGED STAIR PLAN FROM
APARTMENT - L2
1/2" = 1'-0"

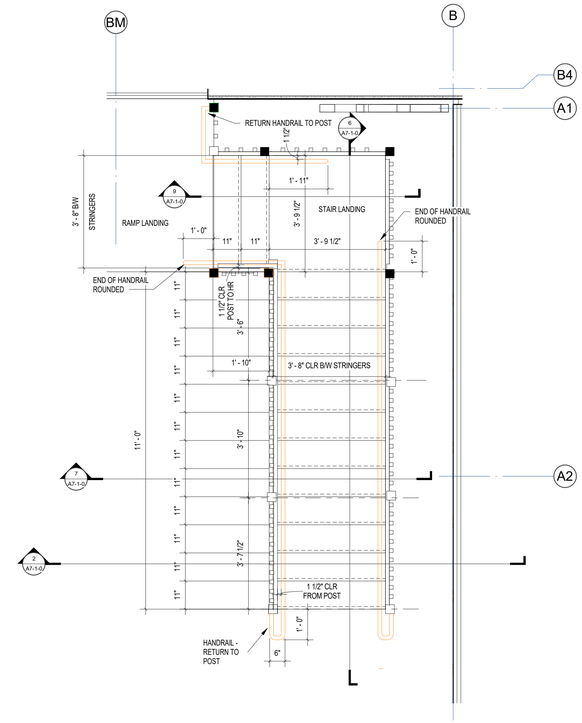

1 ENLARGED STAIR PLAN AT ARENA
1/2" = 1'-0"

JAMES T.
GUARINO
CONSULTING

James T. Guarino, AIA , NCARB - Architect

- Architecture
- Building Information Modeling

60 North Main Street
Sherborn, Massachusetts 01770-1513

Tel: 617-699-0991 email: jim@jamestguarino.com
www.jamestguarino.com

WILDSTAR FARM EQUESTRIAN FACILITY

SHERBORN
MASSACHUSETTS

Wildstar Farm

Polly Kornblith and Michael Newman
16 Nason Hill Lane
Sherborn, Massachusetts, 01770

© COPYRIGHT 2018 JAMES T. GUARINO CONSULTING.

PROGRESS

KEYPLAN

TRUE
NORTH

PROJECT NORTH

STAIR AND RAMP DETAILS

Scale: 1/2" = 1'-0"
Job No.: 17001.00
Drawn By: JTG
Date: 12/28/17
6/3/2018 8:39:57 PM

A7-1-1