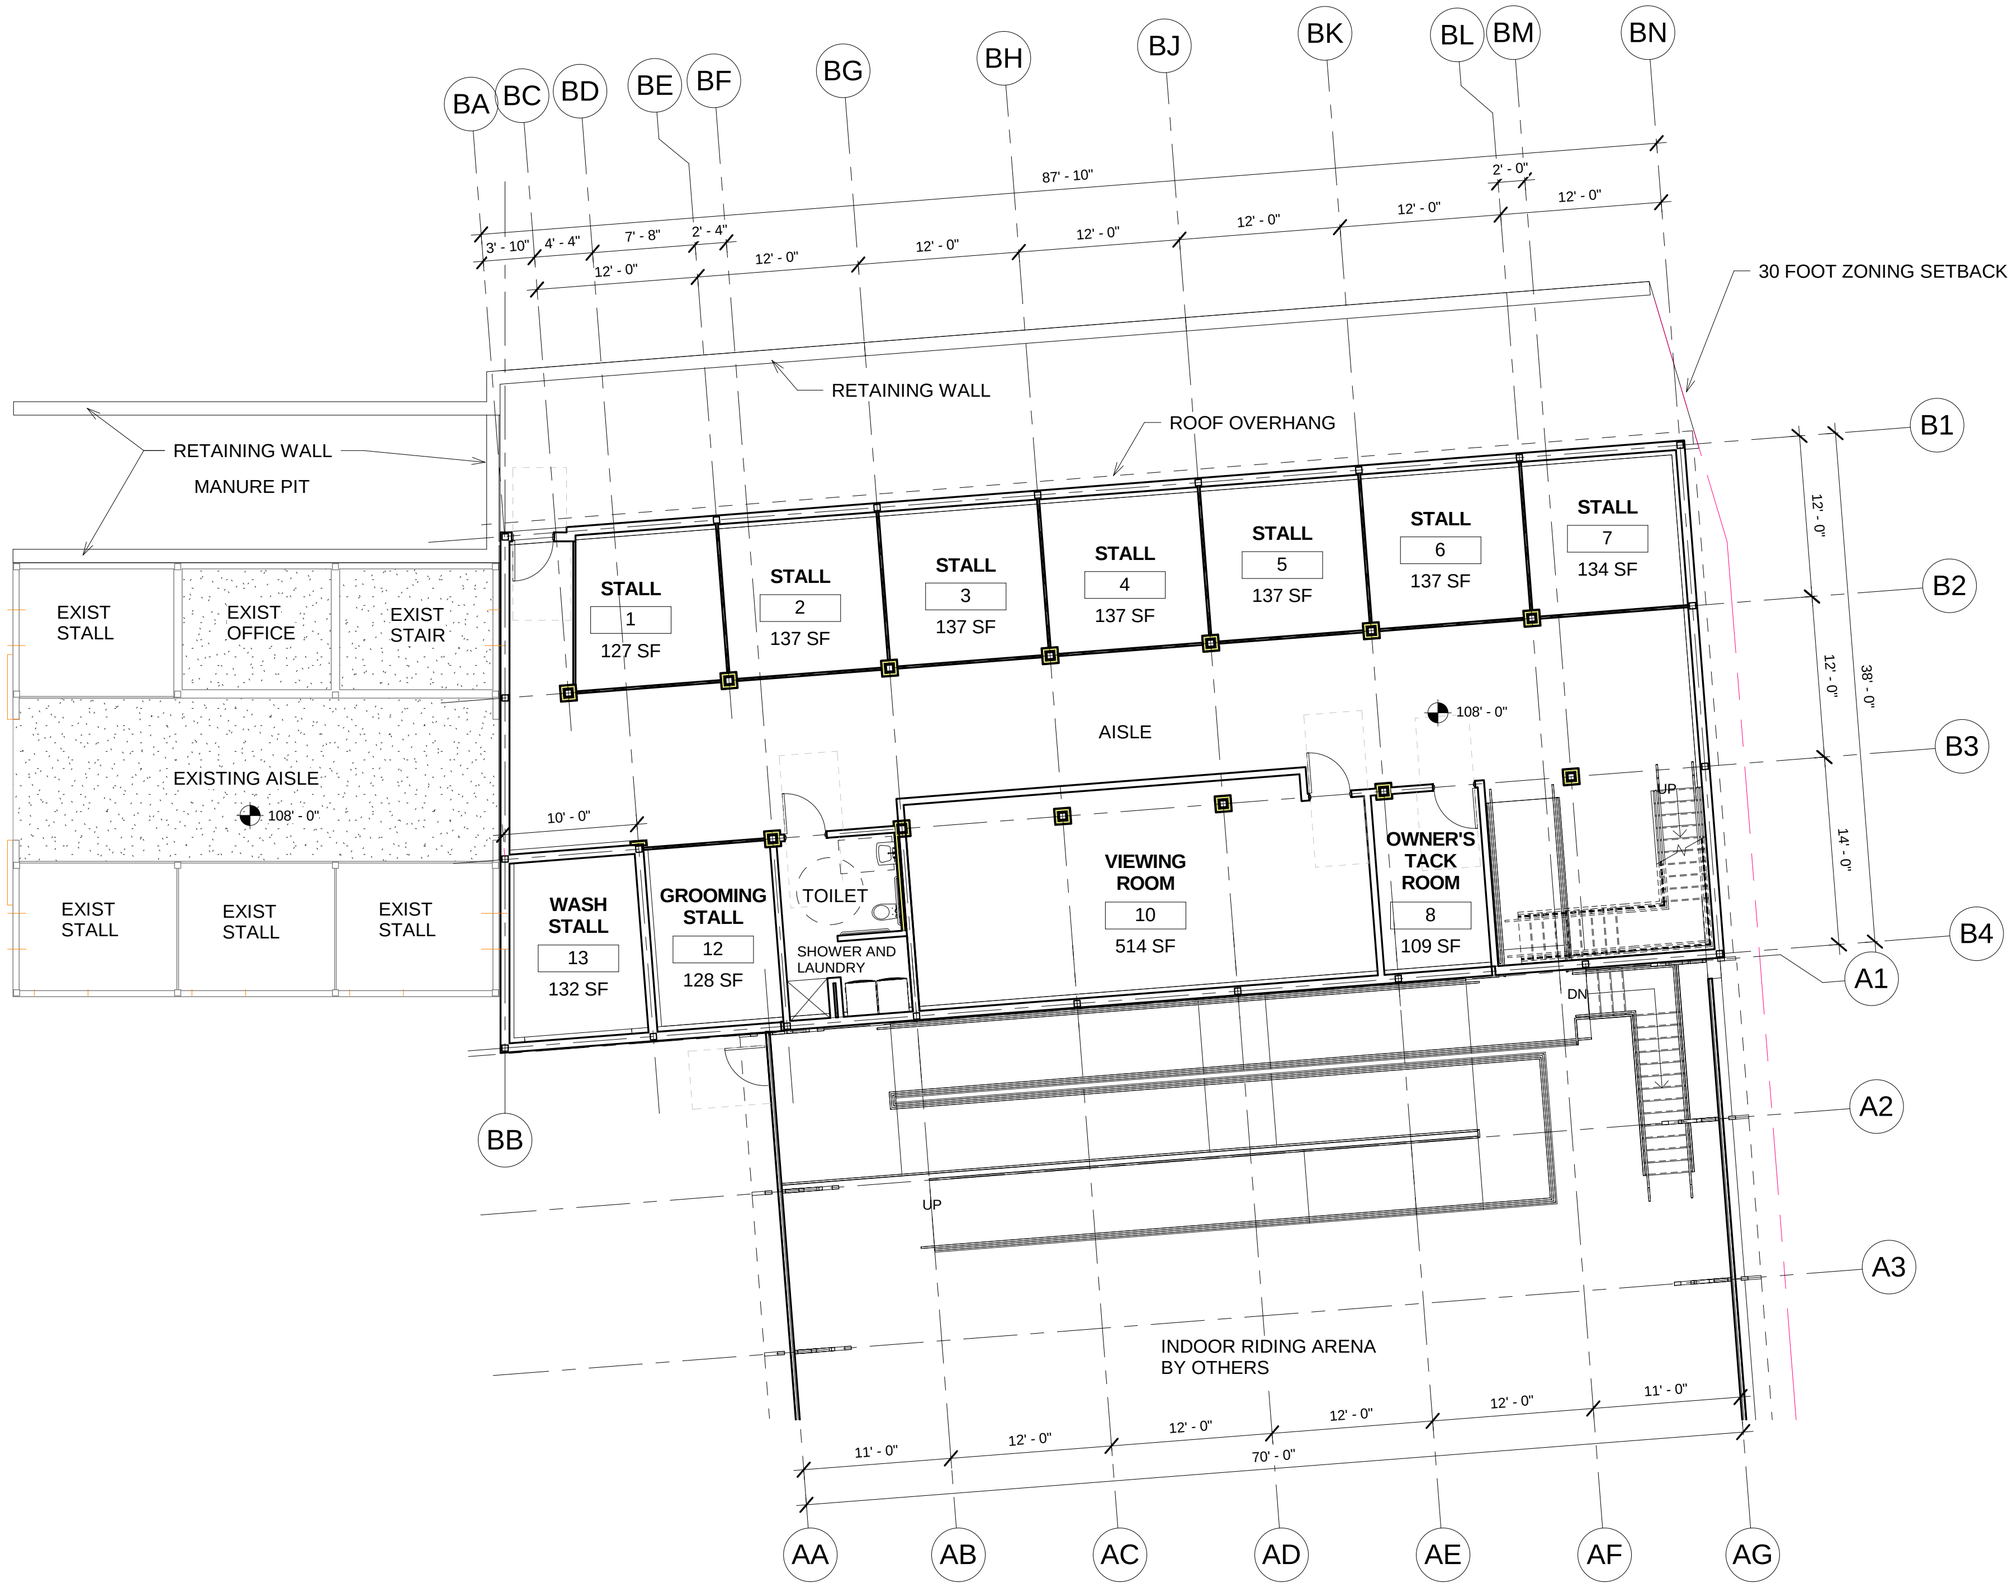

1 BARN LEVEL 1 - ENLARGED
1/8" = 1'-0"

JAMES T. GUARINO CONSULTING
ARCHITECTS
BUILDING INFORMATION MODELING
James T. Guarino, AIA.
60 North Main Street
Sherborn, MA. 01770-1513
617-699-0991
www.jamestguarino.com

Wildstar Farm

Equestrian Facility

Mike Newman Polly Kornblith
16 Nason Hill Lane
Sherborn, MA.

ARCHITECT'S PROJECT No.
17001.00

COPYRIGHT 2017 JAMES T. GUARINO CONSULTING

PROJECT NORTH
MAGNETIC NORTH

FIRST FLOOR BARN PLAN - PROGRESS

DATE: 02/04/17
SCALE: 1/8" = 1'-0"
DRAWING NUMBER
PL-3