NOTES:

1) THIS PLAN REFERS TO SHERBORN PROPERTY ID: MAP 8 LOT 136
2) DEED REFERENCE: BOOK 67128 PAGE 535
3) PLAN REFERENCE: PLAN #1016 OF 1997
4) TOPOGRAPHICAL INFORMATION TAKEN FROM A PLAN BY GLM ENGINEERING CONSULTANTS, INC. DATED 8/28/16 AND IS NOT THE RESULT OF A FIELD SURVEY BY THIS OFFICE

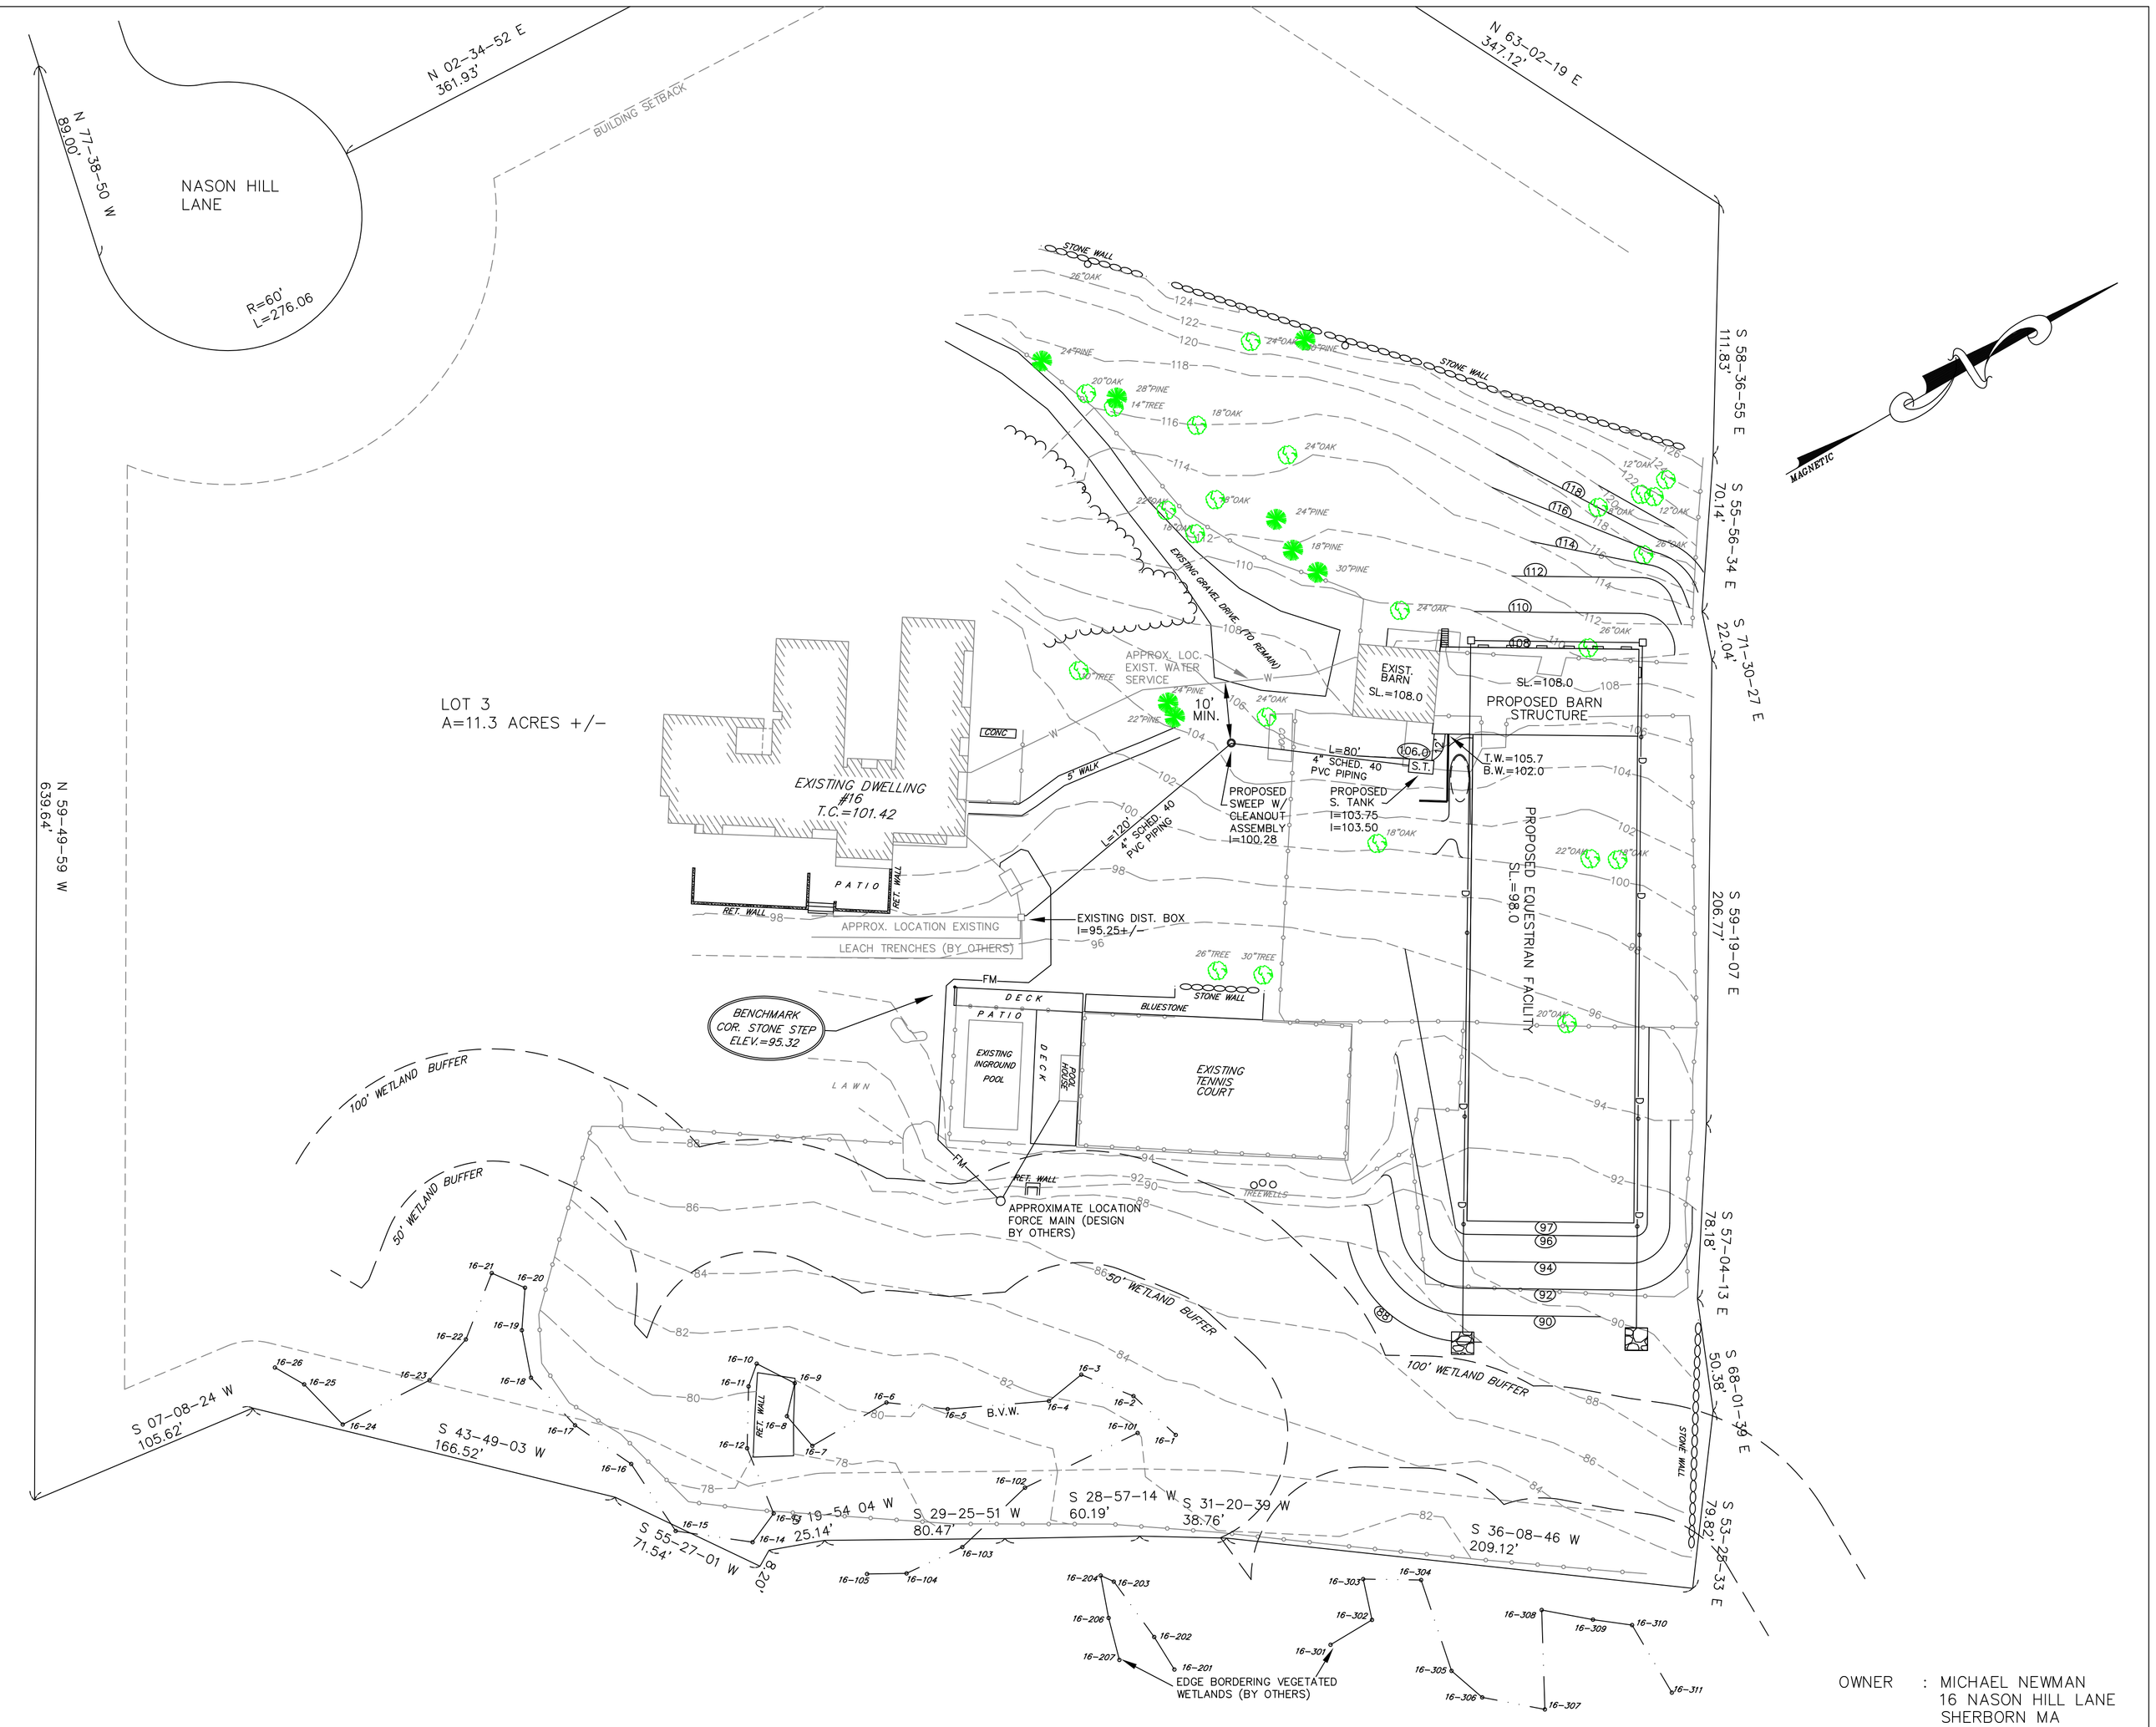

LEGEND:

- EXISTING CONTOUR ELEVATION
- EXISTING SPOT ELEVATION
- EXISTING STONE WALL
- EXISTING FENCE
- EXISTING DECIDUOUS TREE
- EXISTING DECIDUOUS TREE (SPECIES VARY)
- HOUSE NUMBER
- EXISTING EDGE OF BIT. CONC. PAVEMENT
- EXISTING EDGE OF BORDERING VEGETATED WETLANDS
- EXISTING TREE LINE
- EXISTING STRUCTURE
- PROPOSED CONTOUR ELEVATION
- PROPOSED SPOT ELEVATION
- PROPOSED DRAIN LINE
- PROPOSED CLEAN OUT LOC.
- PROPOSED FORCE MAIN (DESIGN BY OTHERS)

OWNER : MICHAEL NEWMAN
16 NASON HILL LANE
SHERBORN MA

SHEET 1 OF 2 #5918

REVISION:

NO.	DATE	DESCRIPTION	BY

BOARD OF HEALTH PLOT PLAN
SHERBORN MASSACHUSETTS
16 NASON HILL LANE
PARCEL – ID: MAP 8 LOT 136

PROPOSED CONDITIONS PLAN OF LAND

PREPARED FOR: MICHAEL NEWMAN
16 NASON HILL LANE
SHERBORN MA

J.D. MARQUEDANT & ASSOCIATES INC.
LAND SURVEYING
6 WALCOTT STREET HOPKINTON MA
PHONE: 508-435-4145 FAX: 508-435-0157

SCALE: 1"=40'	DATE: NOV. 6, 2017	DRAWN BY:	CHECKED BY: