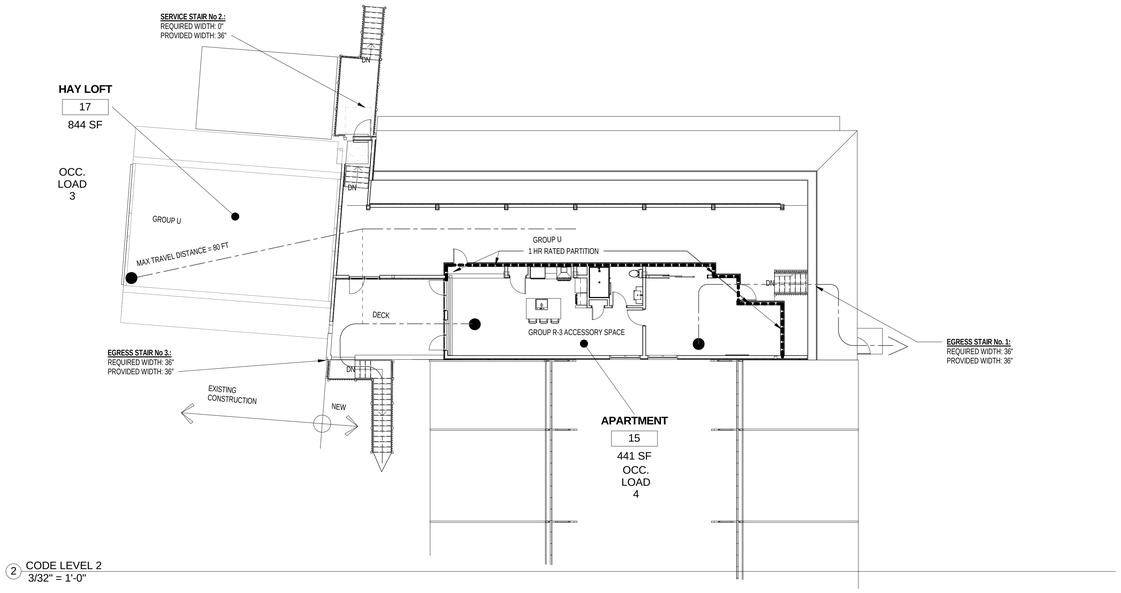

2 CODE LEVEL 2
3/32" = 1'-0"

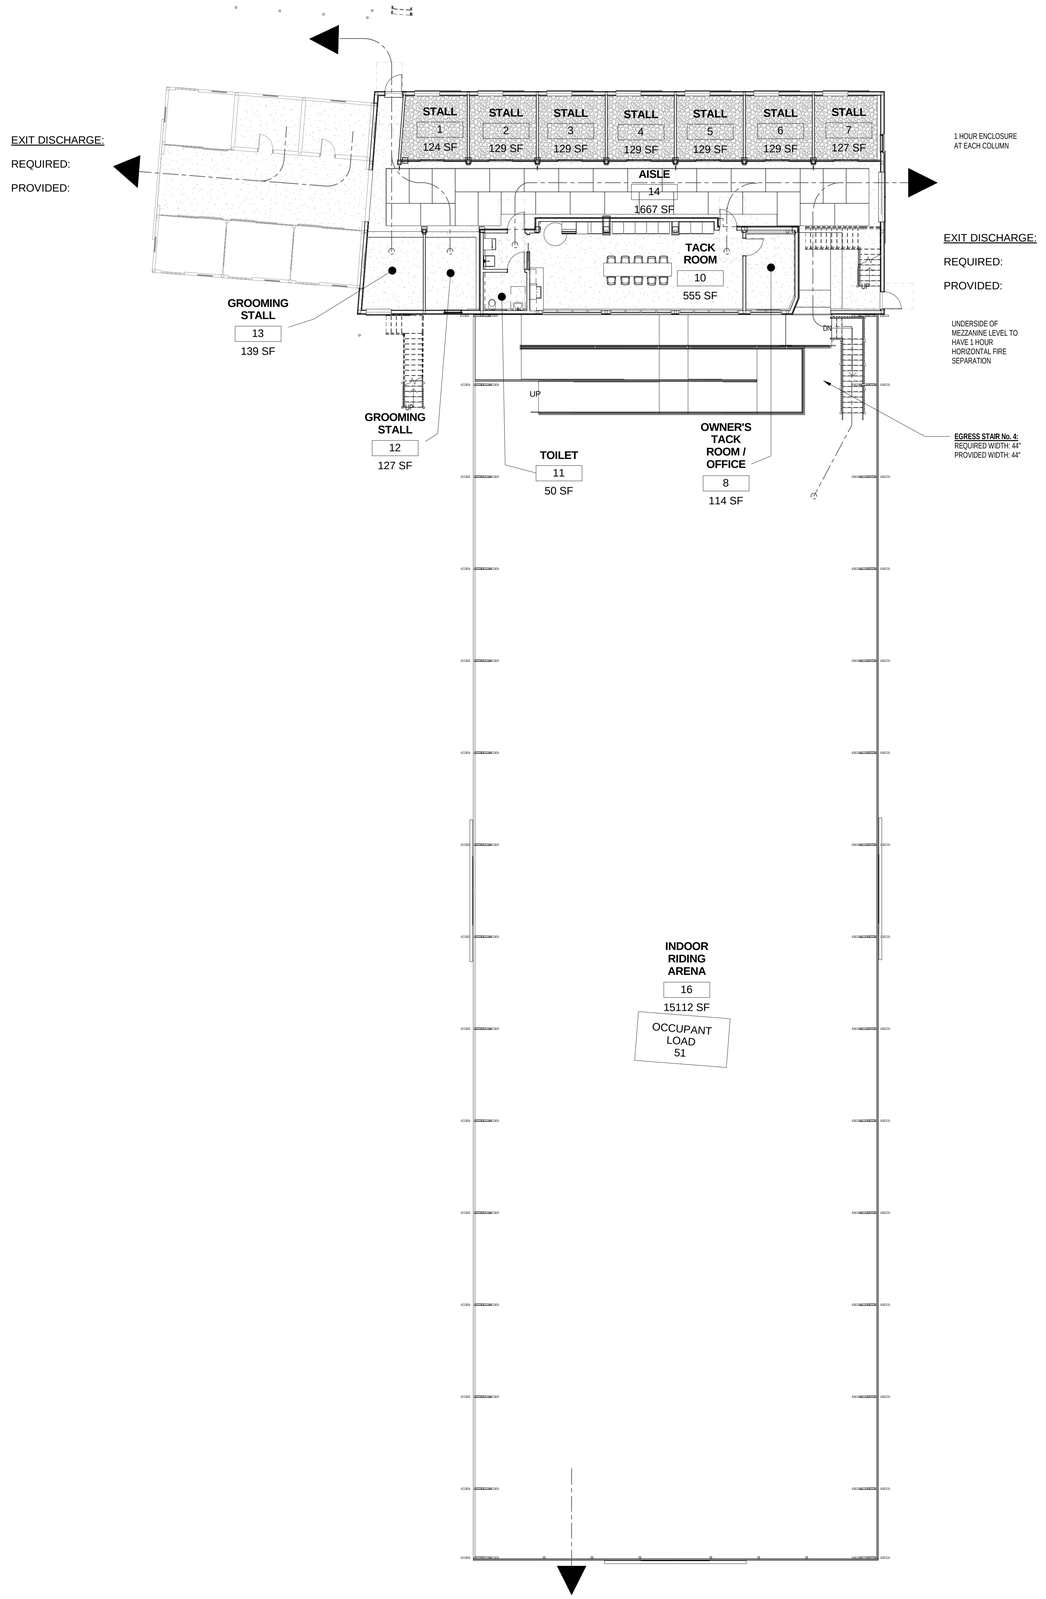

1 CODE LEVEL 1
3/32" = 1'-0"

© COPYRIGHT 2017 JAMES T. GUARINO CONSULTING.

JAMES T.
GUARINO
CONSULTING

James T. Guarino, AIA , NCARB - Architect

- Architecture
- Building Information Modeling

60 North Main Street
Sherborn, Massachusetts 01770-1513

Tel: 617-699-0991 email: jim@jamestguarino.com
www.jamestguarino.com

WILDSTAR FARM EQUESTRIAN FACILITY

SHERRORN
MASSACHUSETTS

Wildstar Farm

Polly Kornblith and Michael Newman
16 Nason Hill Lane
Sherborn, Massachusetts, 01770

EARLY FOUNDATION
PACKAGE

KEYPLAN

CODE SUMMARY

Scale: 3/32" = 1'-0"
Job No.: 17001.00
Drawn By: JTG
Date:
7/10/2017 7:47:25 PM

A0-0-2